
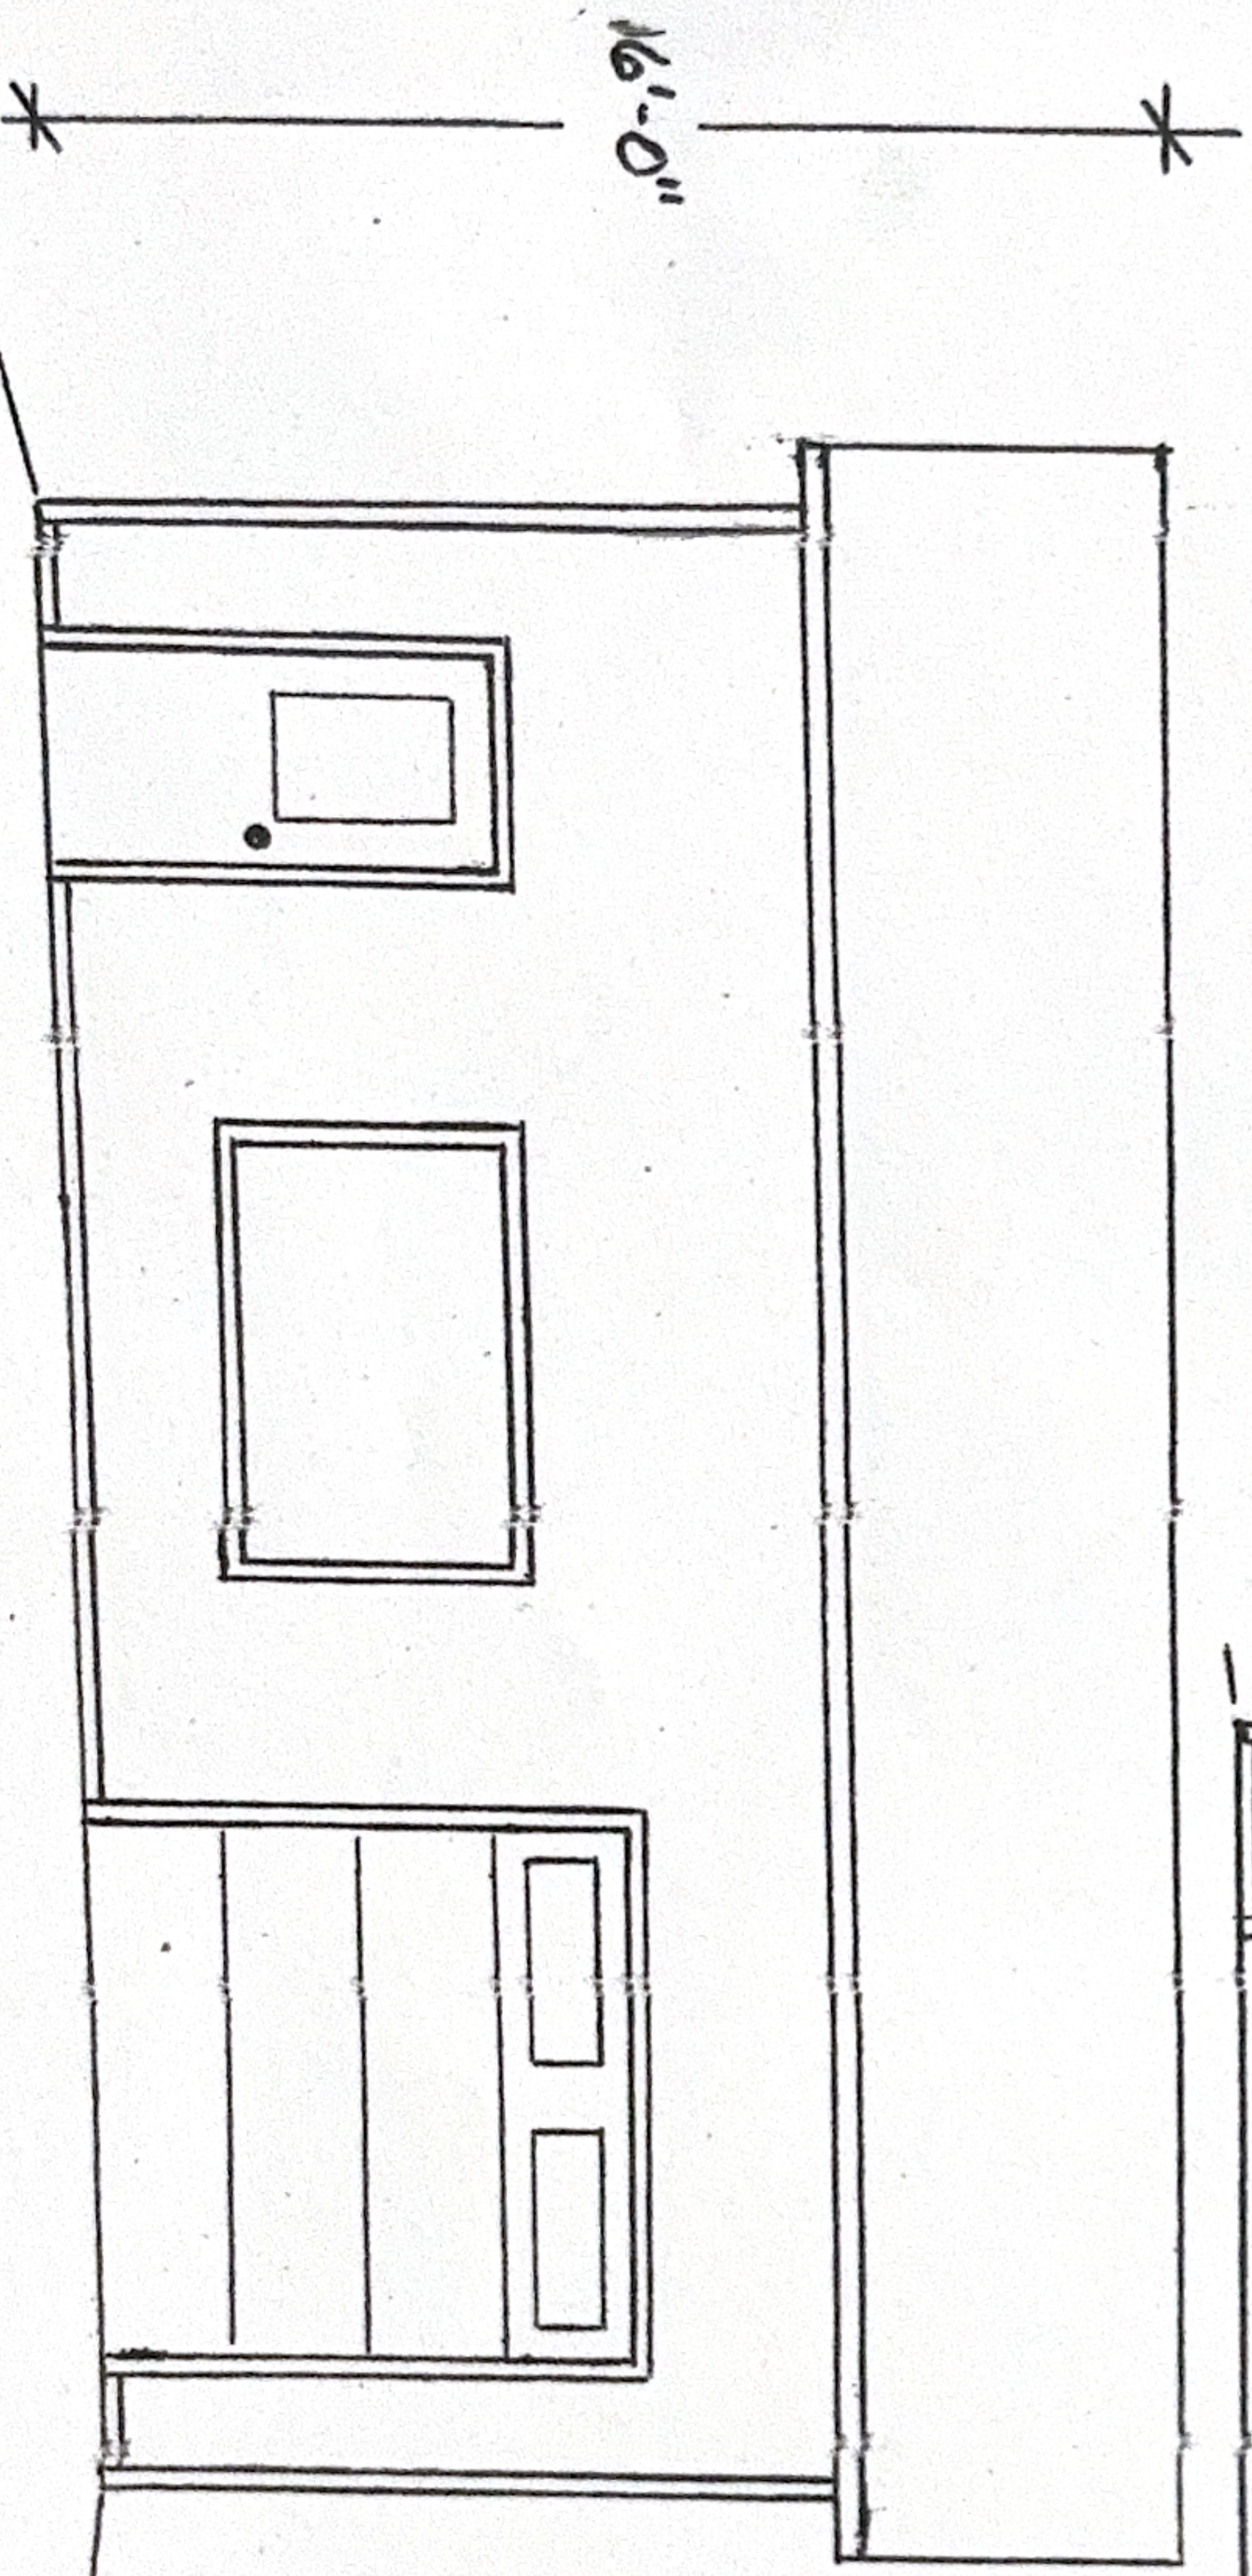


20' x 29' DETACHED GARAGE
 FOR NICK SEMPLE
 752380 1DA ST.
 DUNDALK ON


SIDE VIEW
 SCALE $3/16" = 1'-0"$

GABLE-END VIEW
 SCALE $3/16" = 1'-0"$

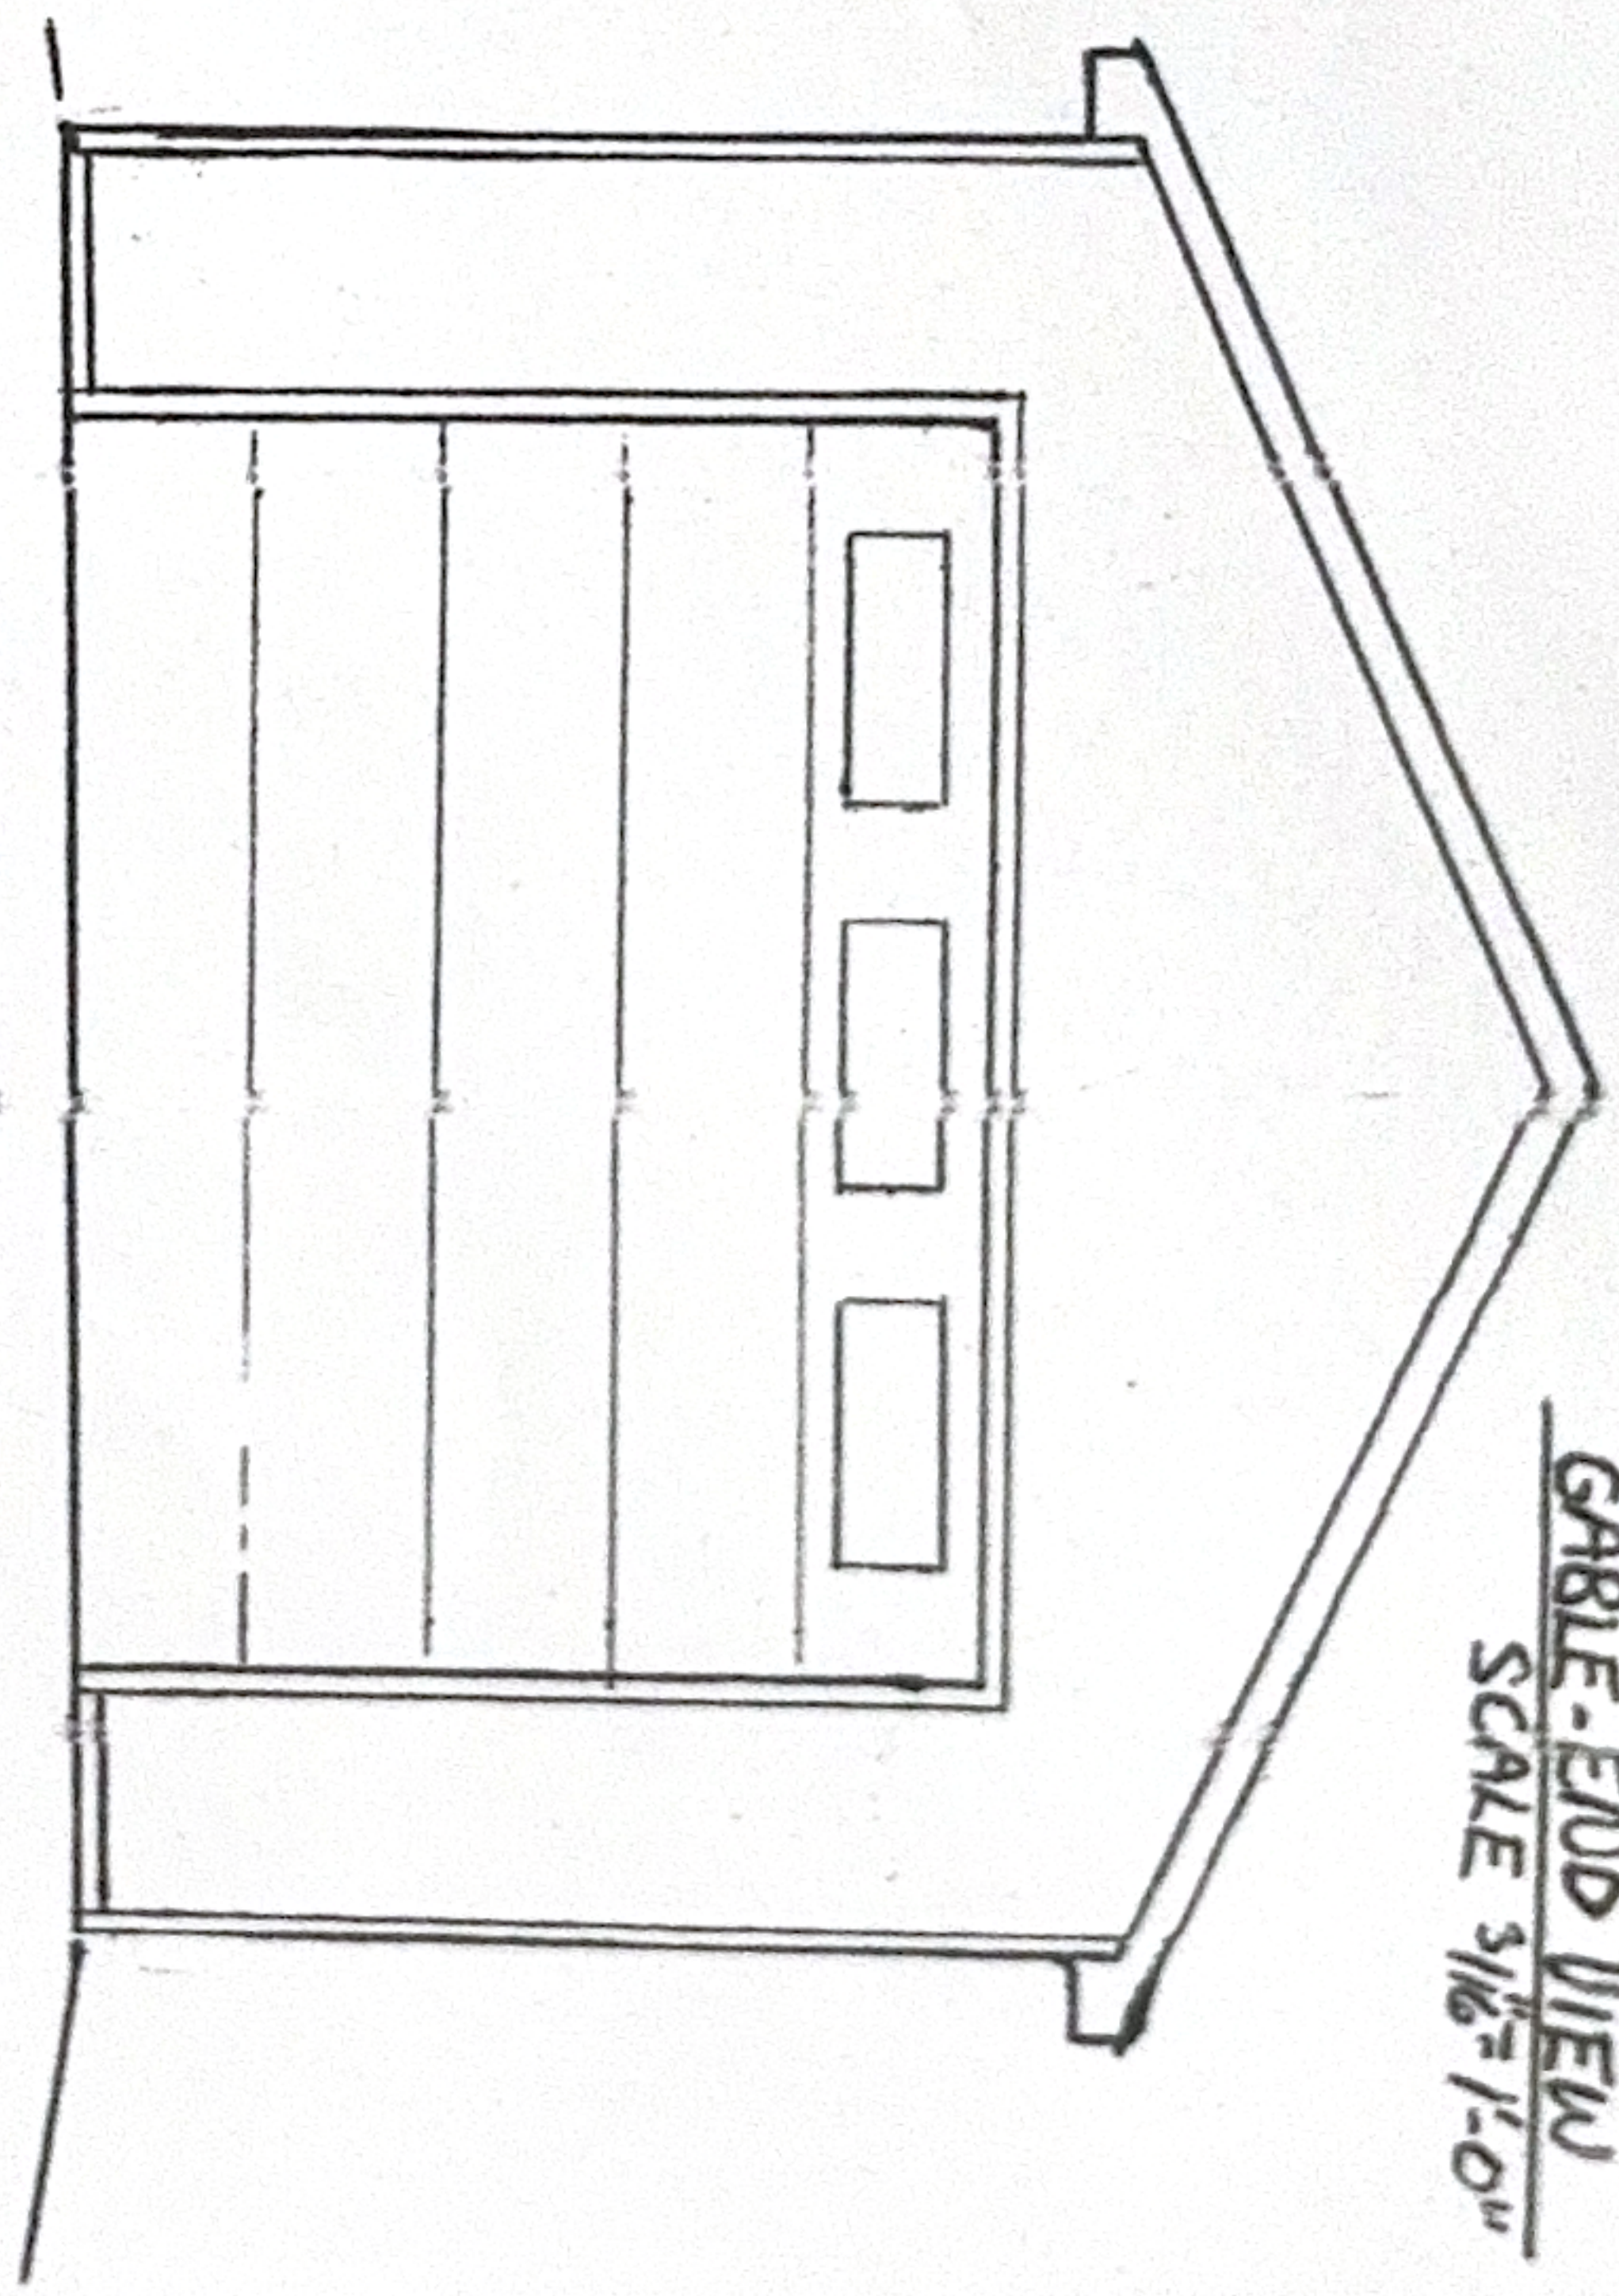


S1

20'-0"

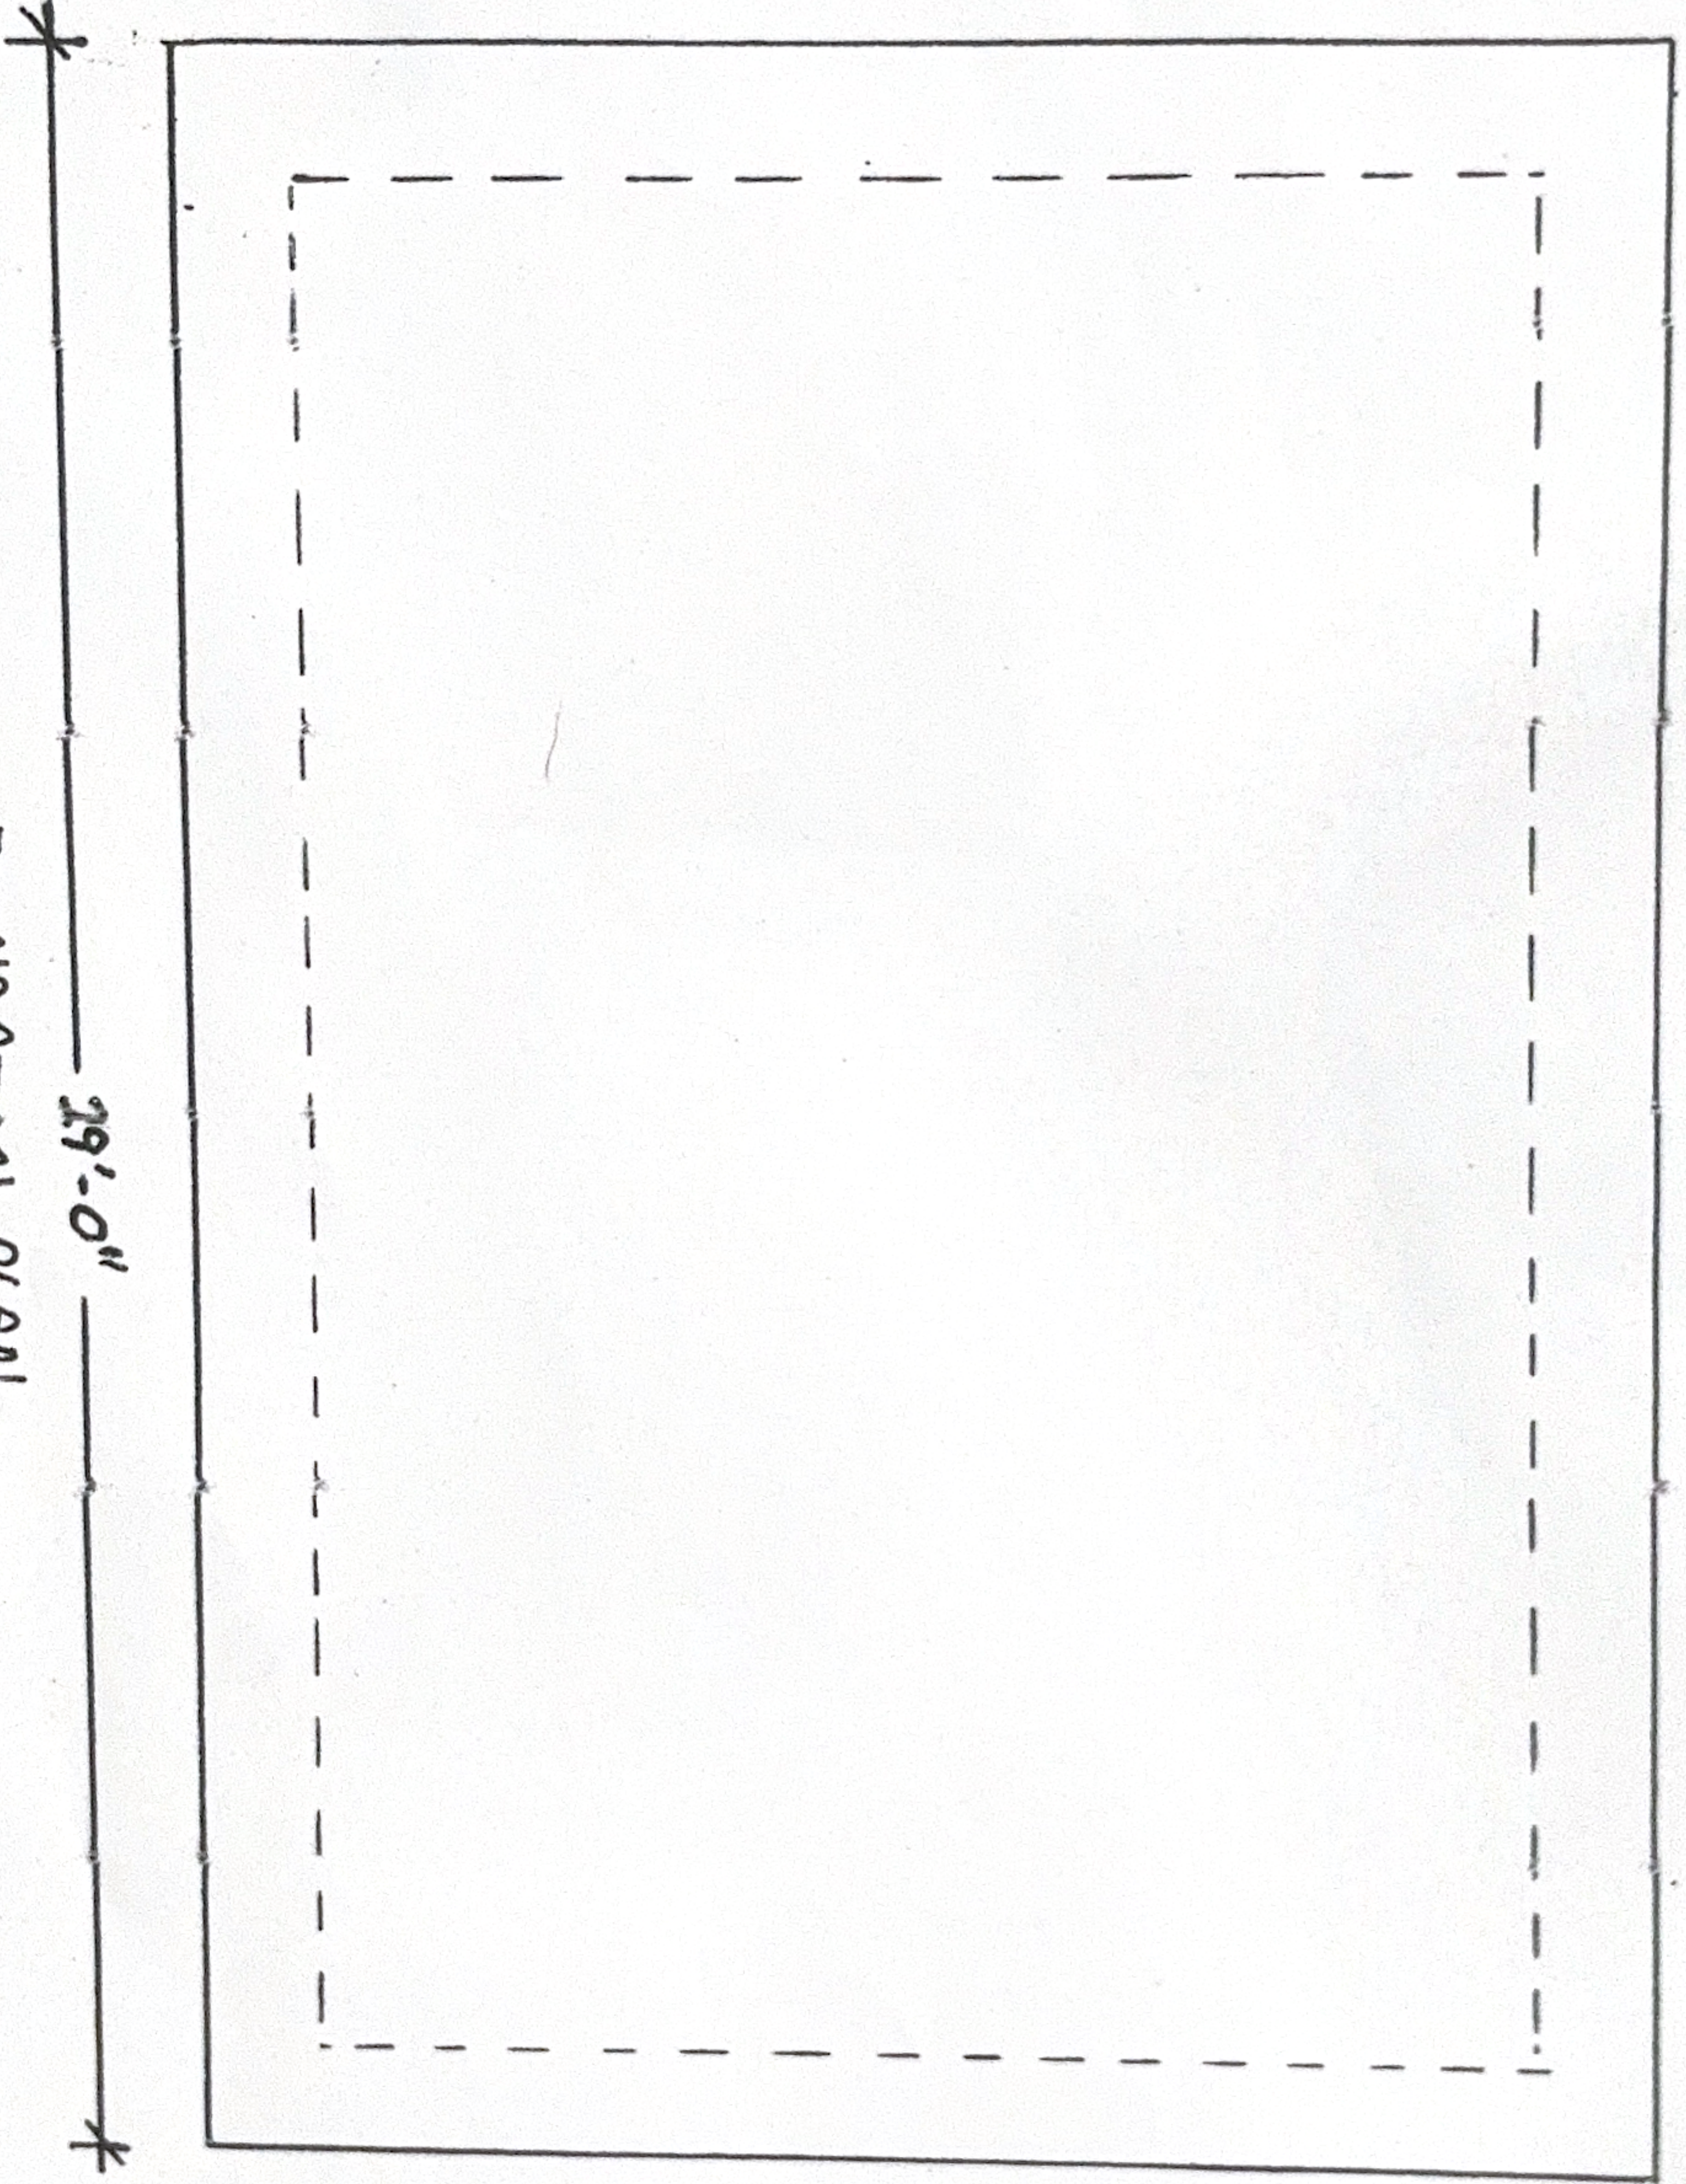


FOUNDATION PLAN
SCALE 1/4" = 1'-0"

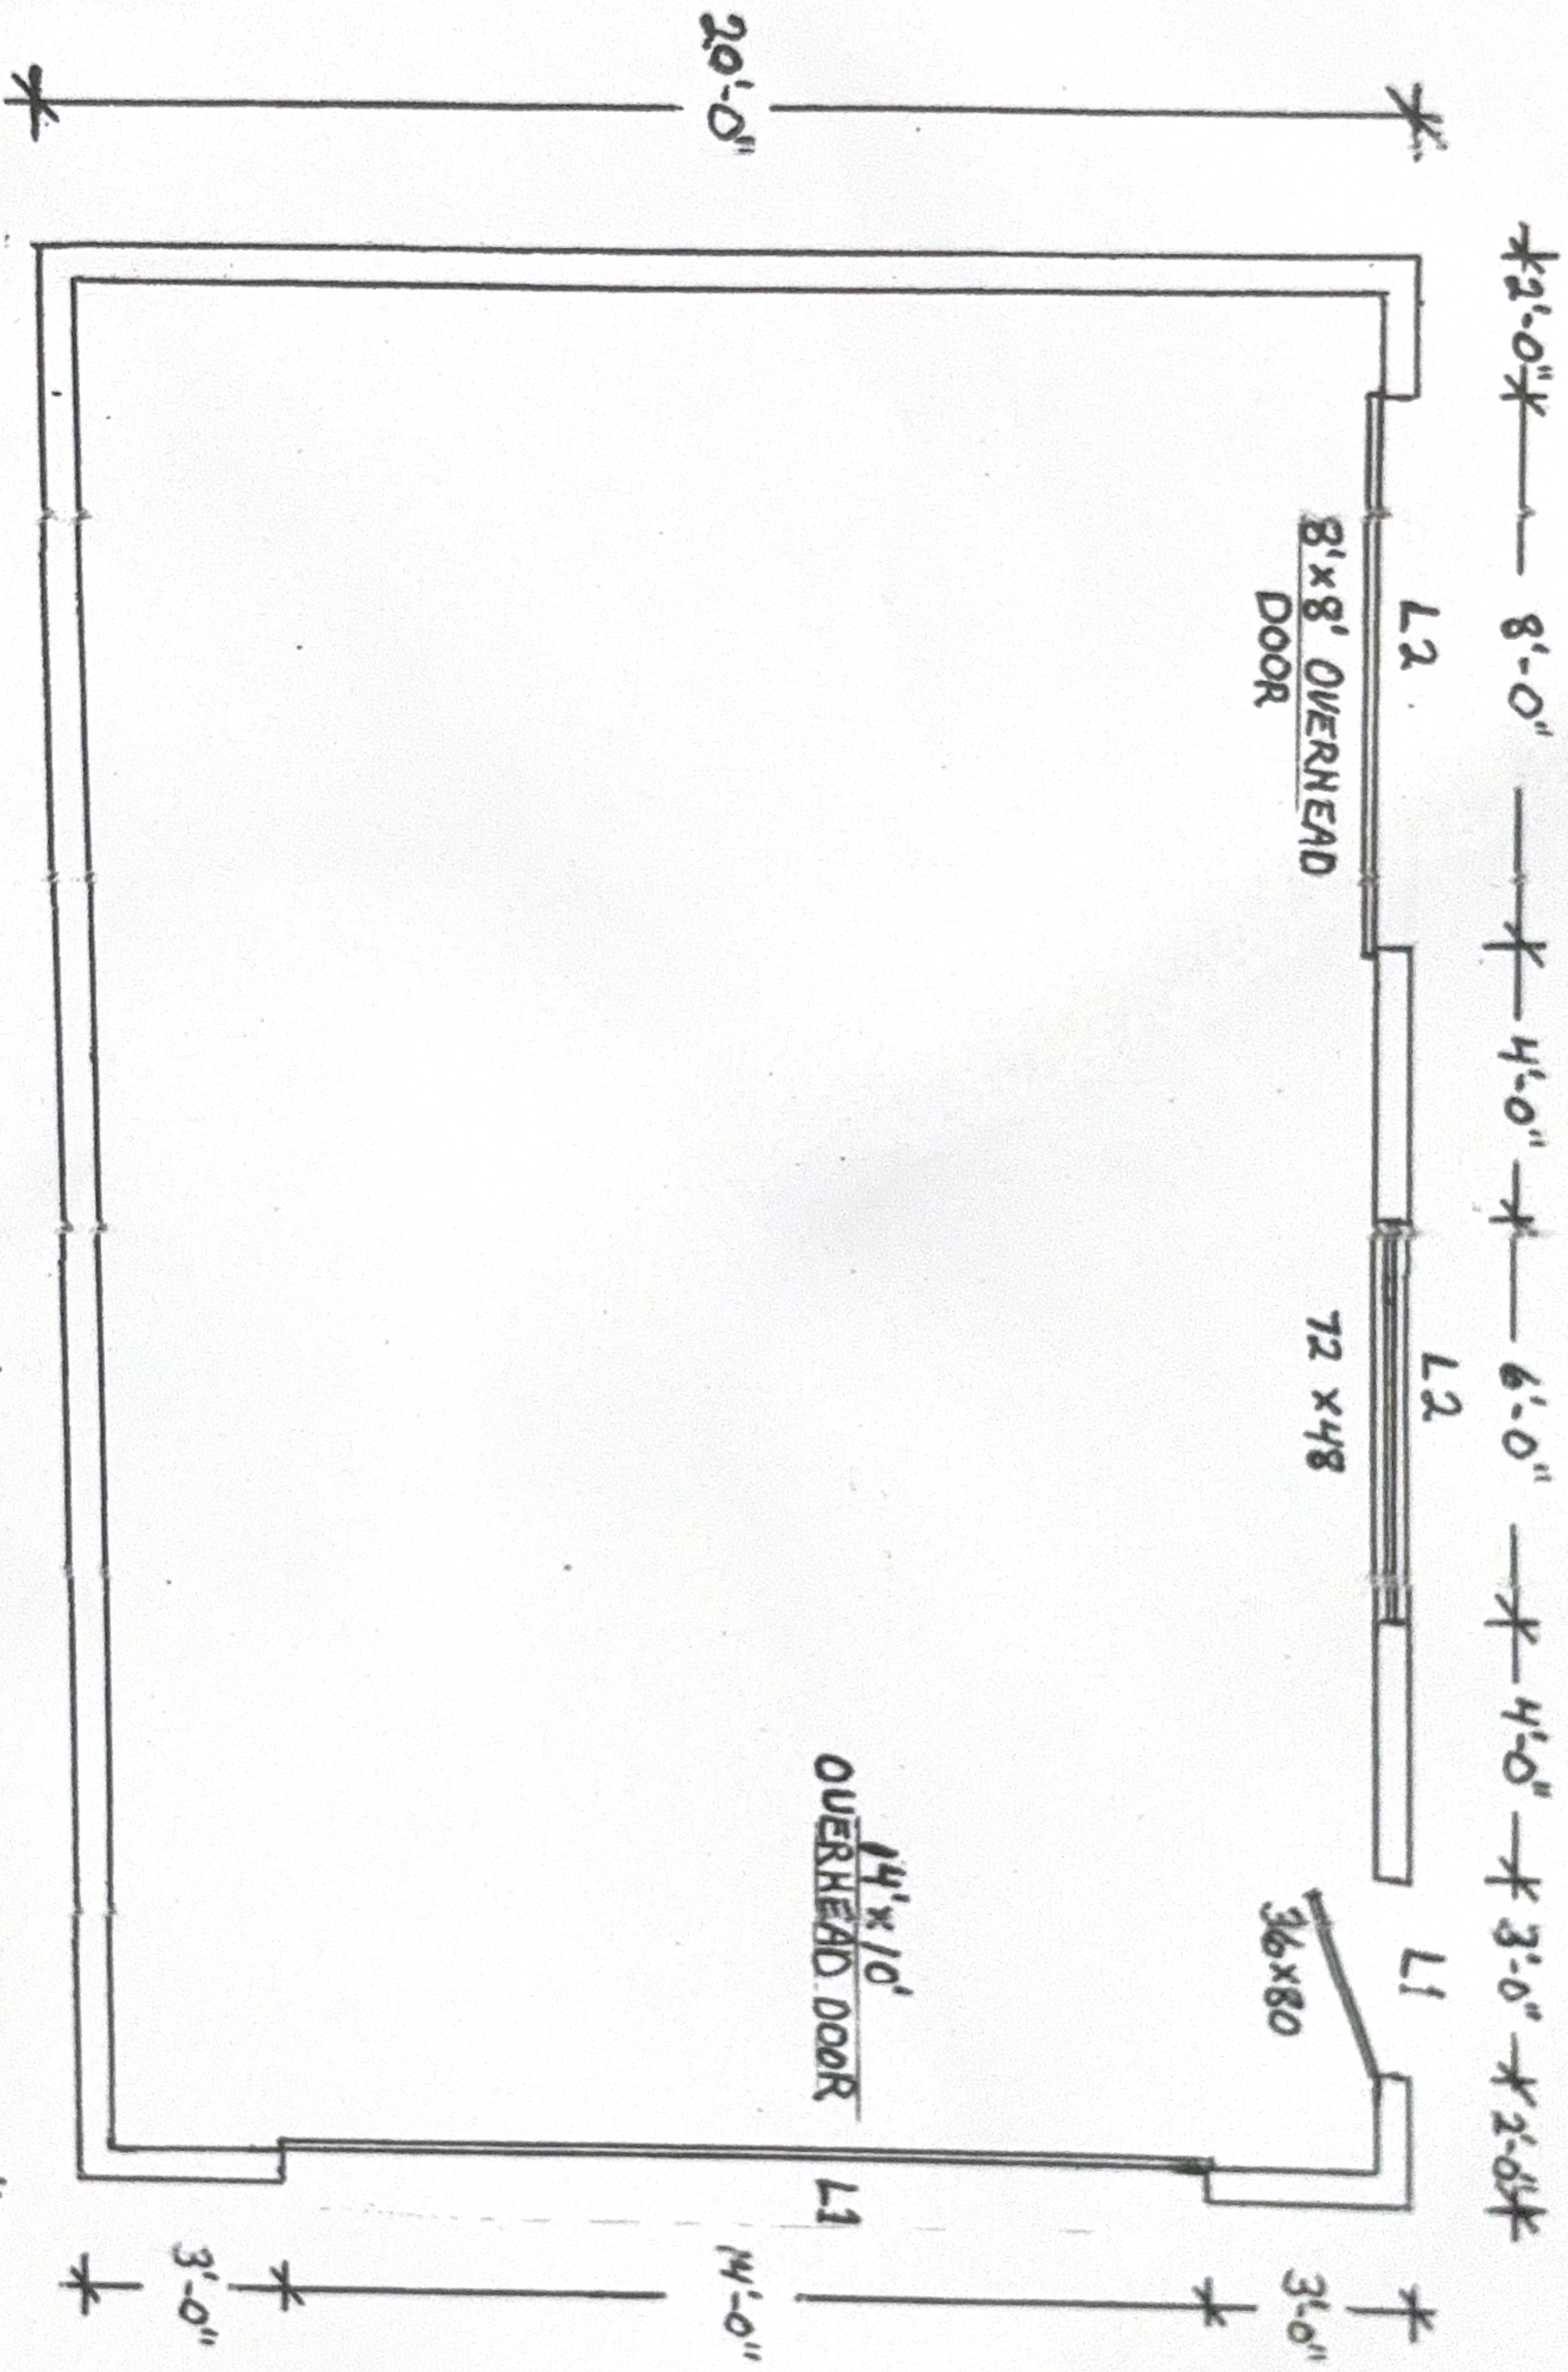

FRAMING PLAN
SCALE 1/4" = 1'-0"

- L1 - (2) 2x10 c/w 1 STUD BEARING
- L2 - (3) 2x12 c/w 2 STUDS BEARING
- 2 STUDS KING S3

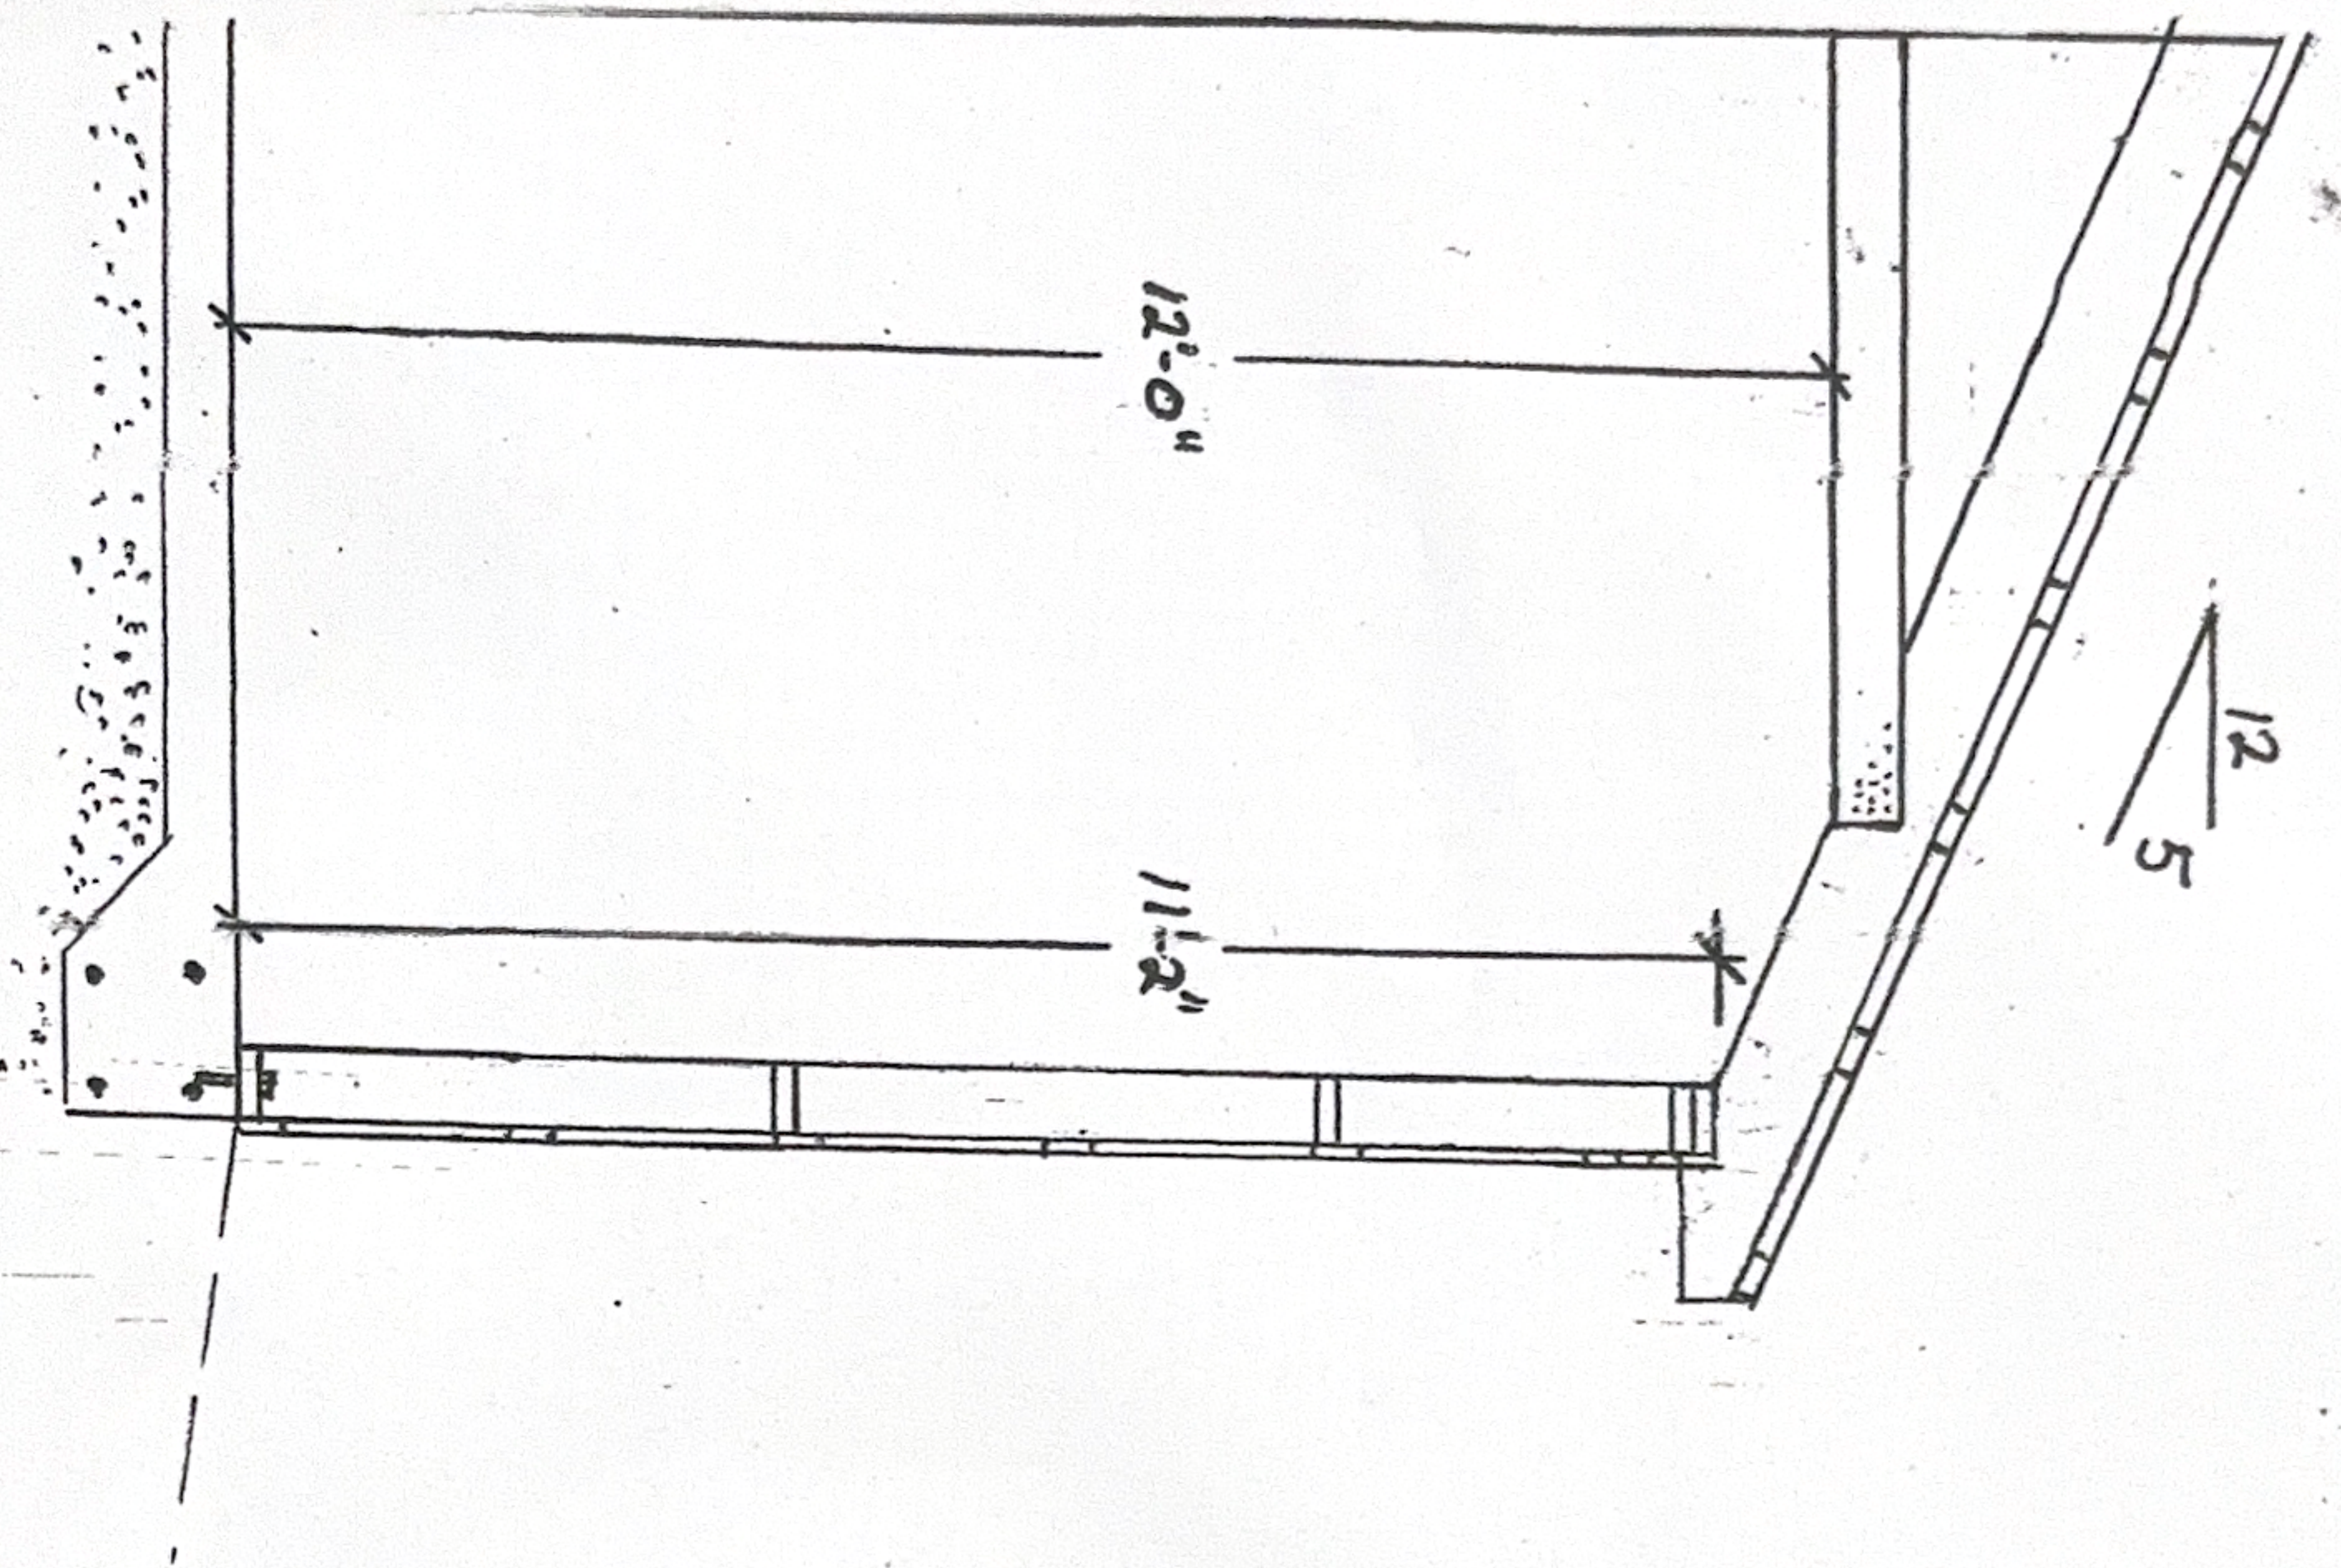

CROSS SECTION

SCALE $\frac{3}{8}" = 1'-0"$

- 19 GAUGE H1-TENSILE ROOF STEEL
- 2x4 ROOF STRAPPING @ 22" o/c
- 2x8 ROOF RAFTERS @ 24" o/c
- 2x6 CROSSBRES @ 24" o/c (IN LOWEST THIRD OF RAFTER)
- (2) 2x6 TOP PLATES
- 2x6 STUDS @ 16" o/c
- 2x6 BLOCKING @ 48" o/c IN HEIGHT
- 2x4 SIDEWALL STRAPPING @ 24" o/c
- 2x6 WIND BRACE @ 45° (2 EACH WALL)
- SILL GASKET + 2x6 R.T. BASEPLATE
- $\frac{1}{2}"$ ANCHORS @ 48"
- FLOATING SLAB FOUNDATION (SPECS AS/PER ATTACHED DETAIL)
- 6" COMPACTED GRANULAR FILL
- 12. MIN. SLOPE AWAY