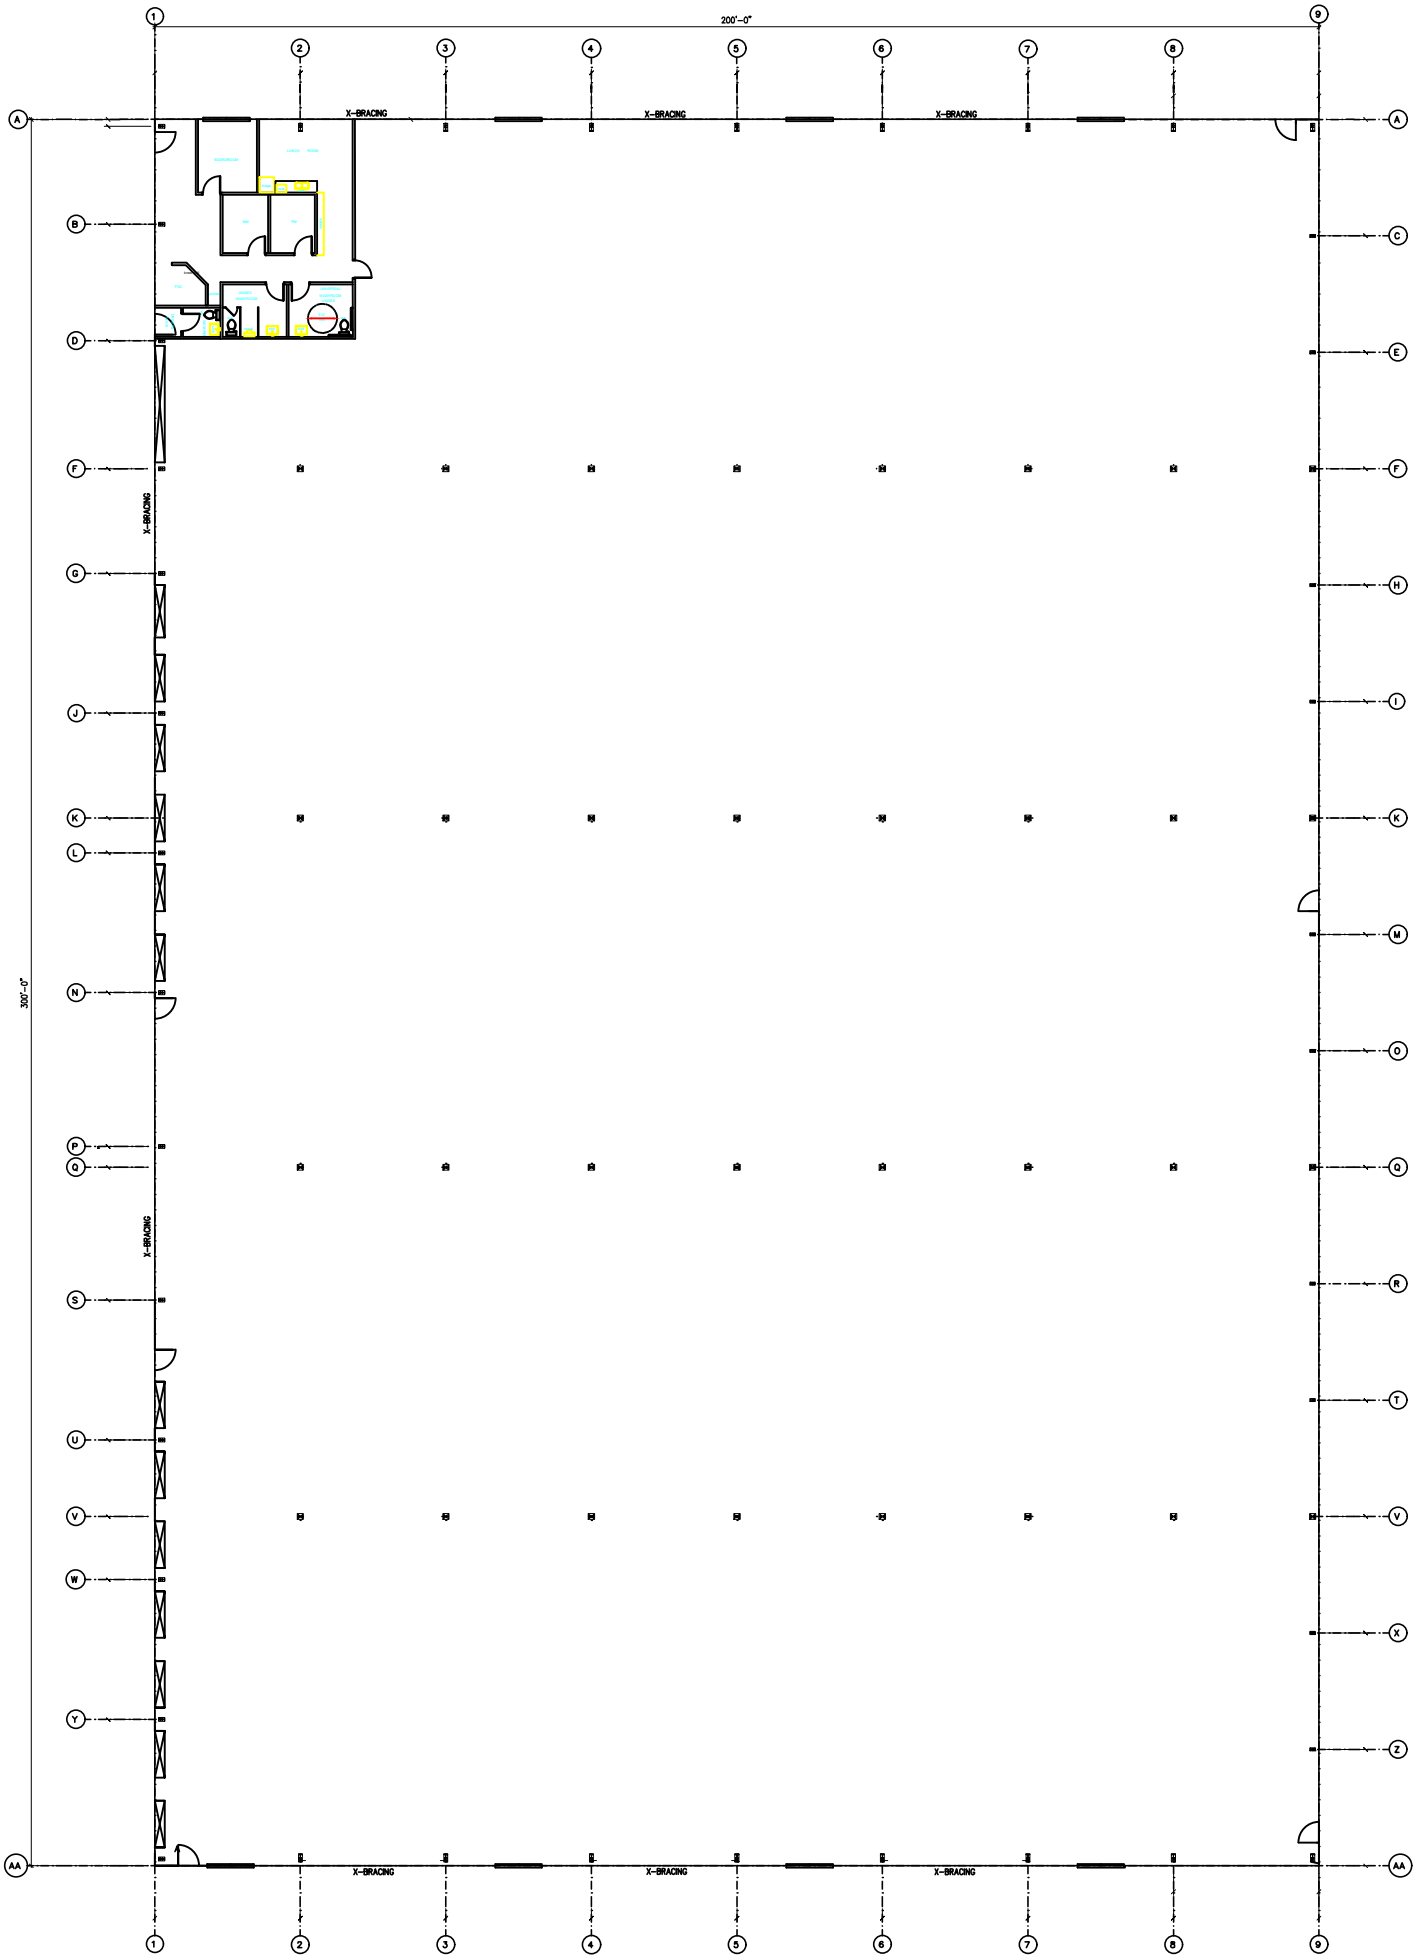
200'-0"
300'-0"
X-BRACING
X-BRACING
X-BRACING
X-BRACING
X-BRACING
X-BRACING
X-BRACING
X-BRACING
1
2
3
4
5
6
7
8
9
A
B
C
D
E
F
G
H
I
J
K
L
M
N
O
P
Q
R
S
T
U
V
W
X
Y
Z
AA